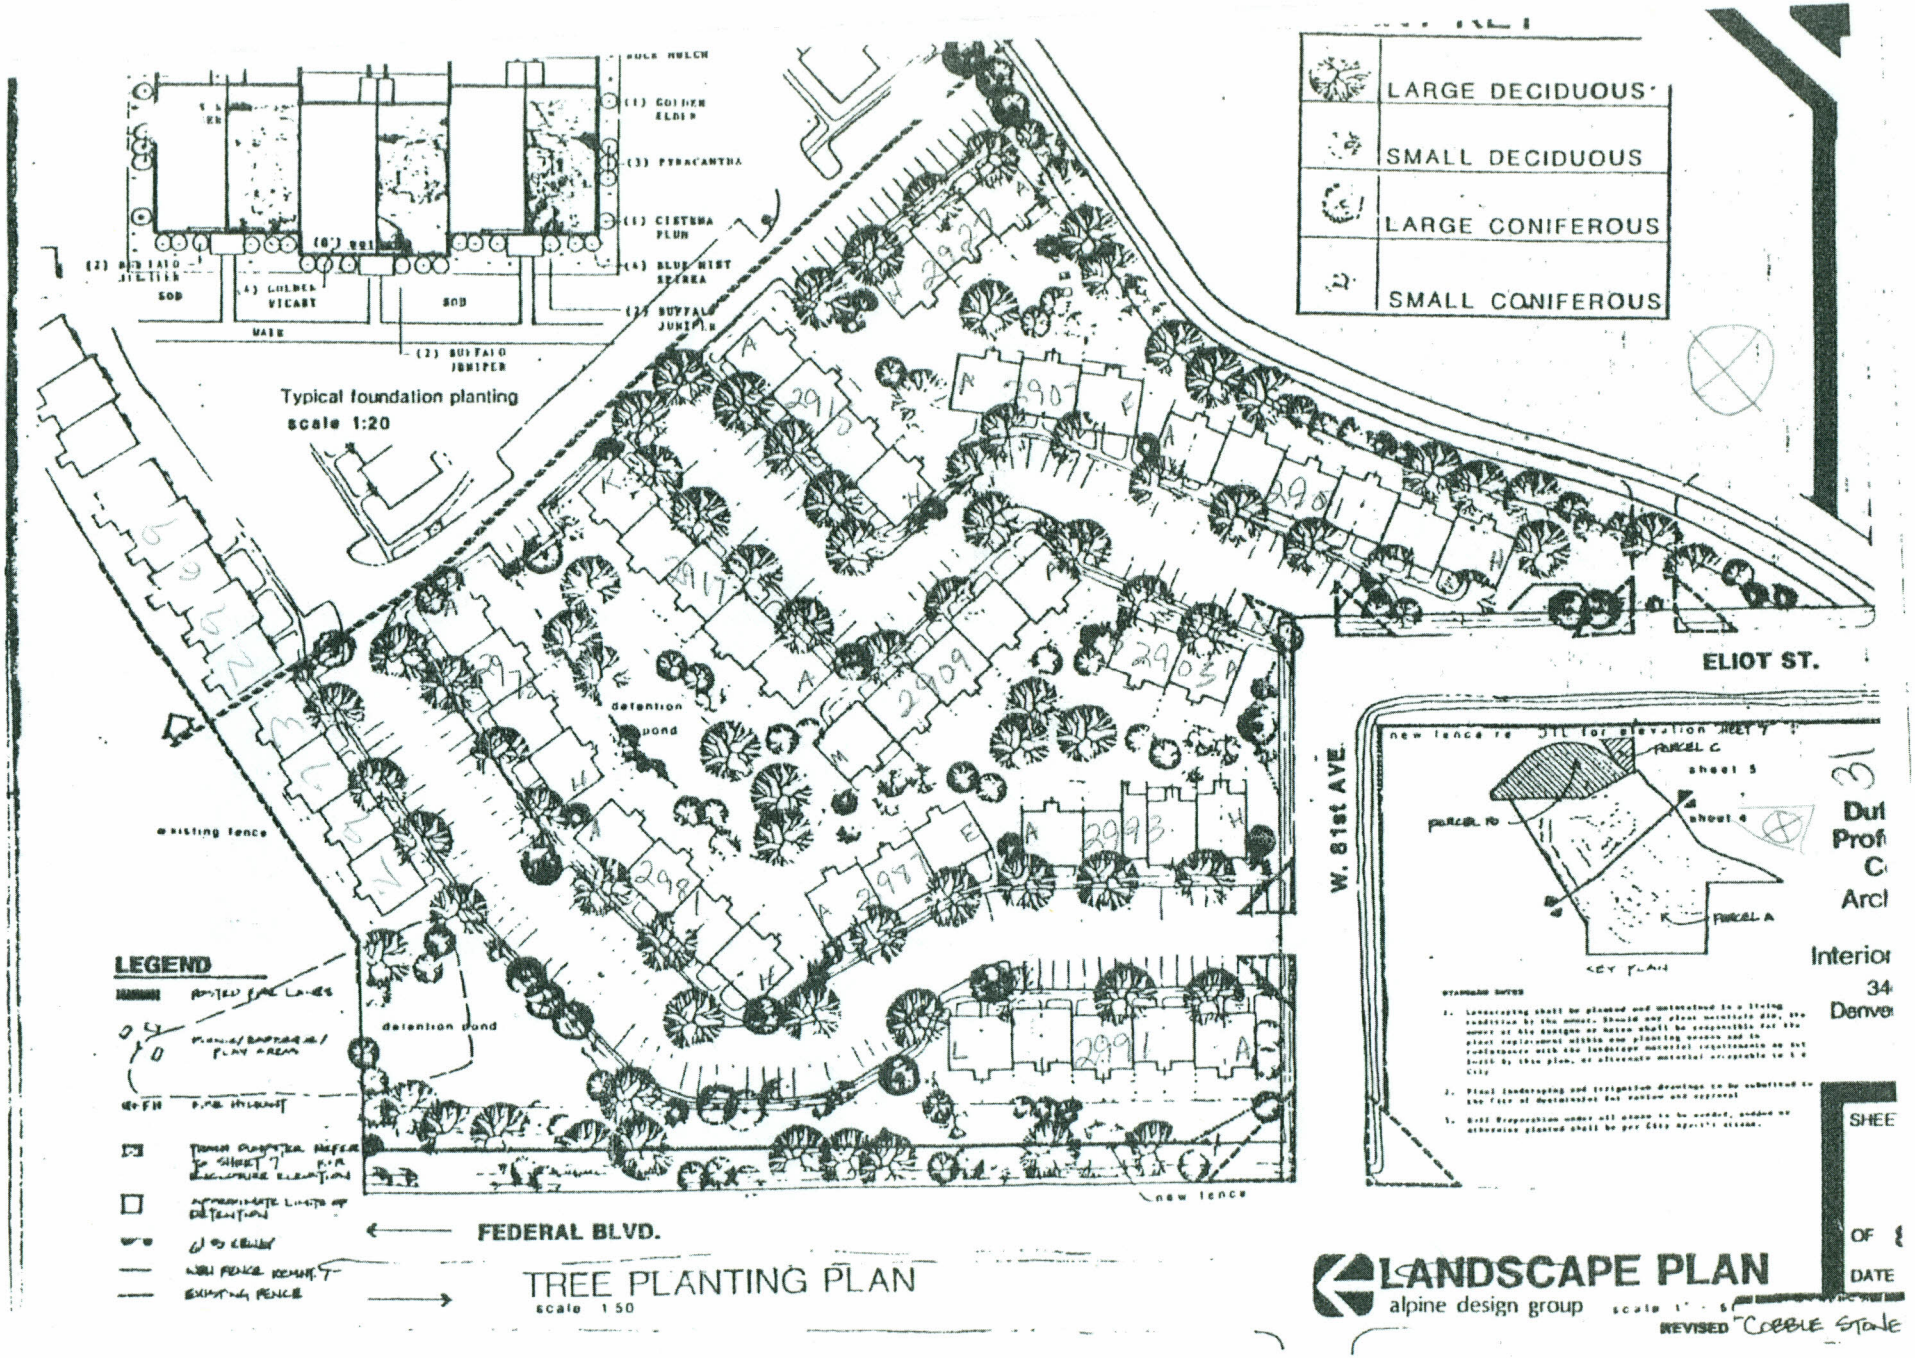
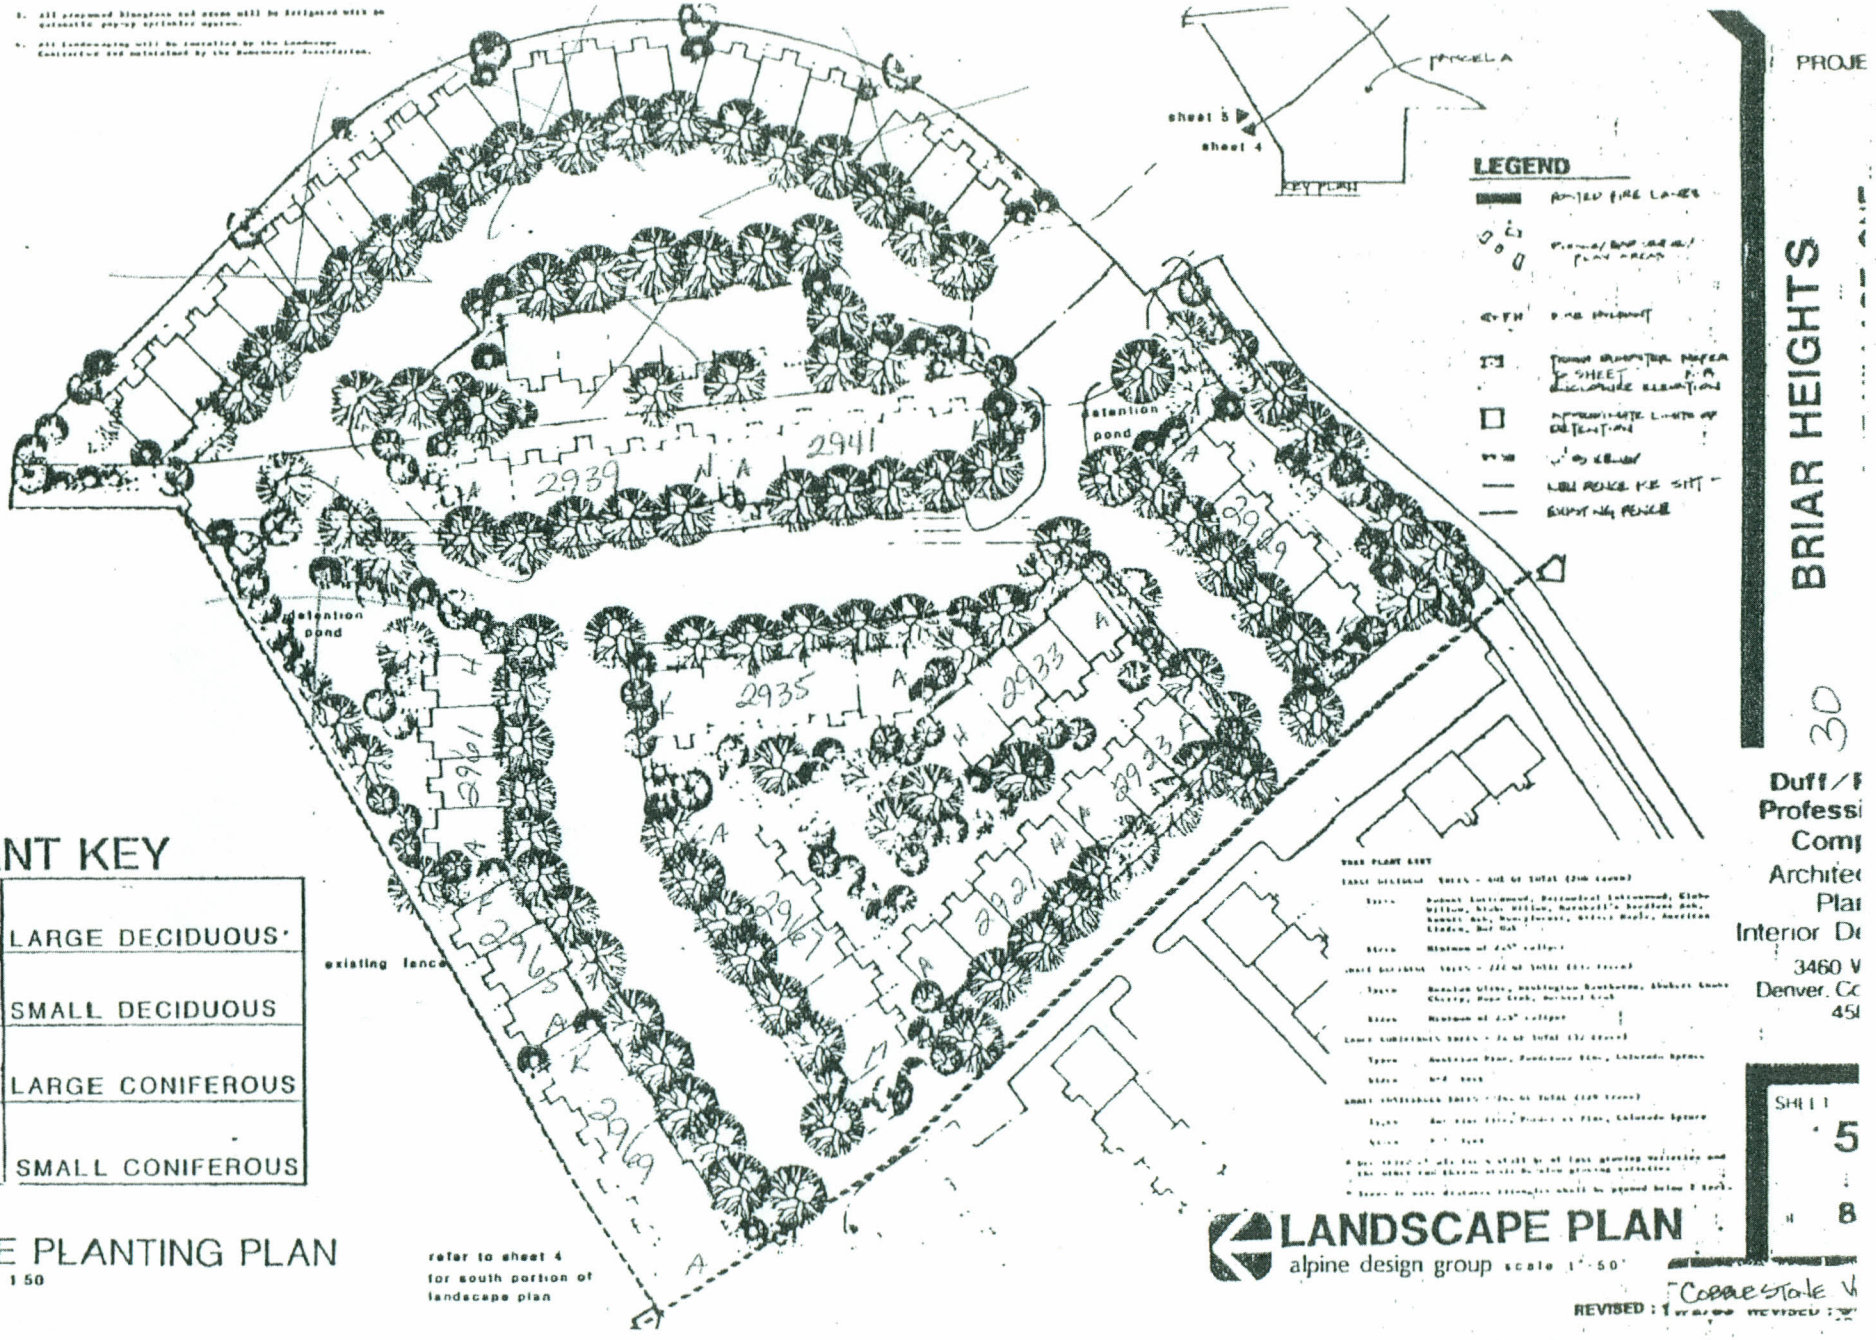

LARGE DECIDUOUS
SMALL DECIDUOUS
LARGE CONIFEROUS
SMALL CONIFEROUS
Typical foundation planting
scale 1:20
ELIOT ST.
W. 81st AVE.
detention pond
existing fence
new fence
LEGEND
FEDERAL BLVD.
TREE PLANTING PLAN
scale 1:50
LANDSCAPE PLAN
alpine design group
REVISED COBBLE STONE



PLANT KEY

	LARGE DECIDUOUS
	SMALL DECIDUOUS
	LARGE CONIFEROUS
	SMALL CONIFEROUS

TREE PLANTING PLAN

scale 1 50

refer to sheet 4 for south portion of landscape plan

LANDSCAPE PLAN

alpine design group scale 1" = 50'

REVISED : 1

PROJE

BRIAR HEIGHTS

30

Duff / F
Professi
Comp
Archite
Plar
Interior De
3460 V
Denver, Co
45

SHEET 5 of 8

Cobblestone V